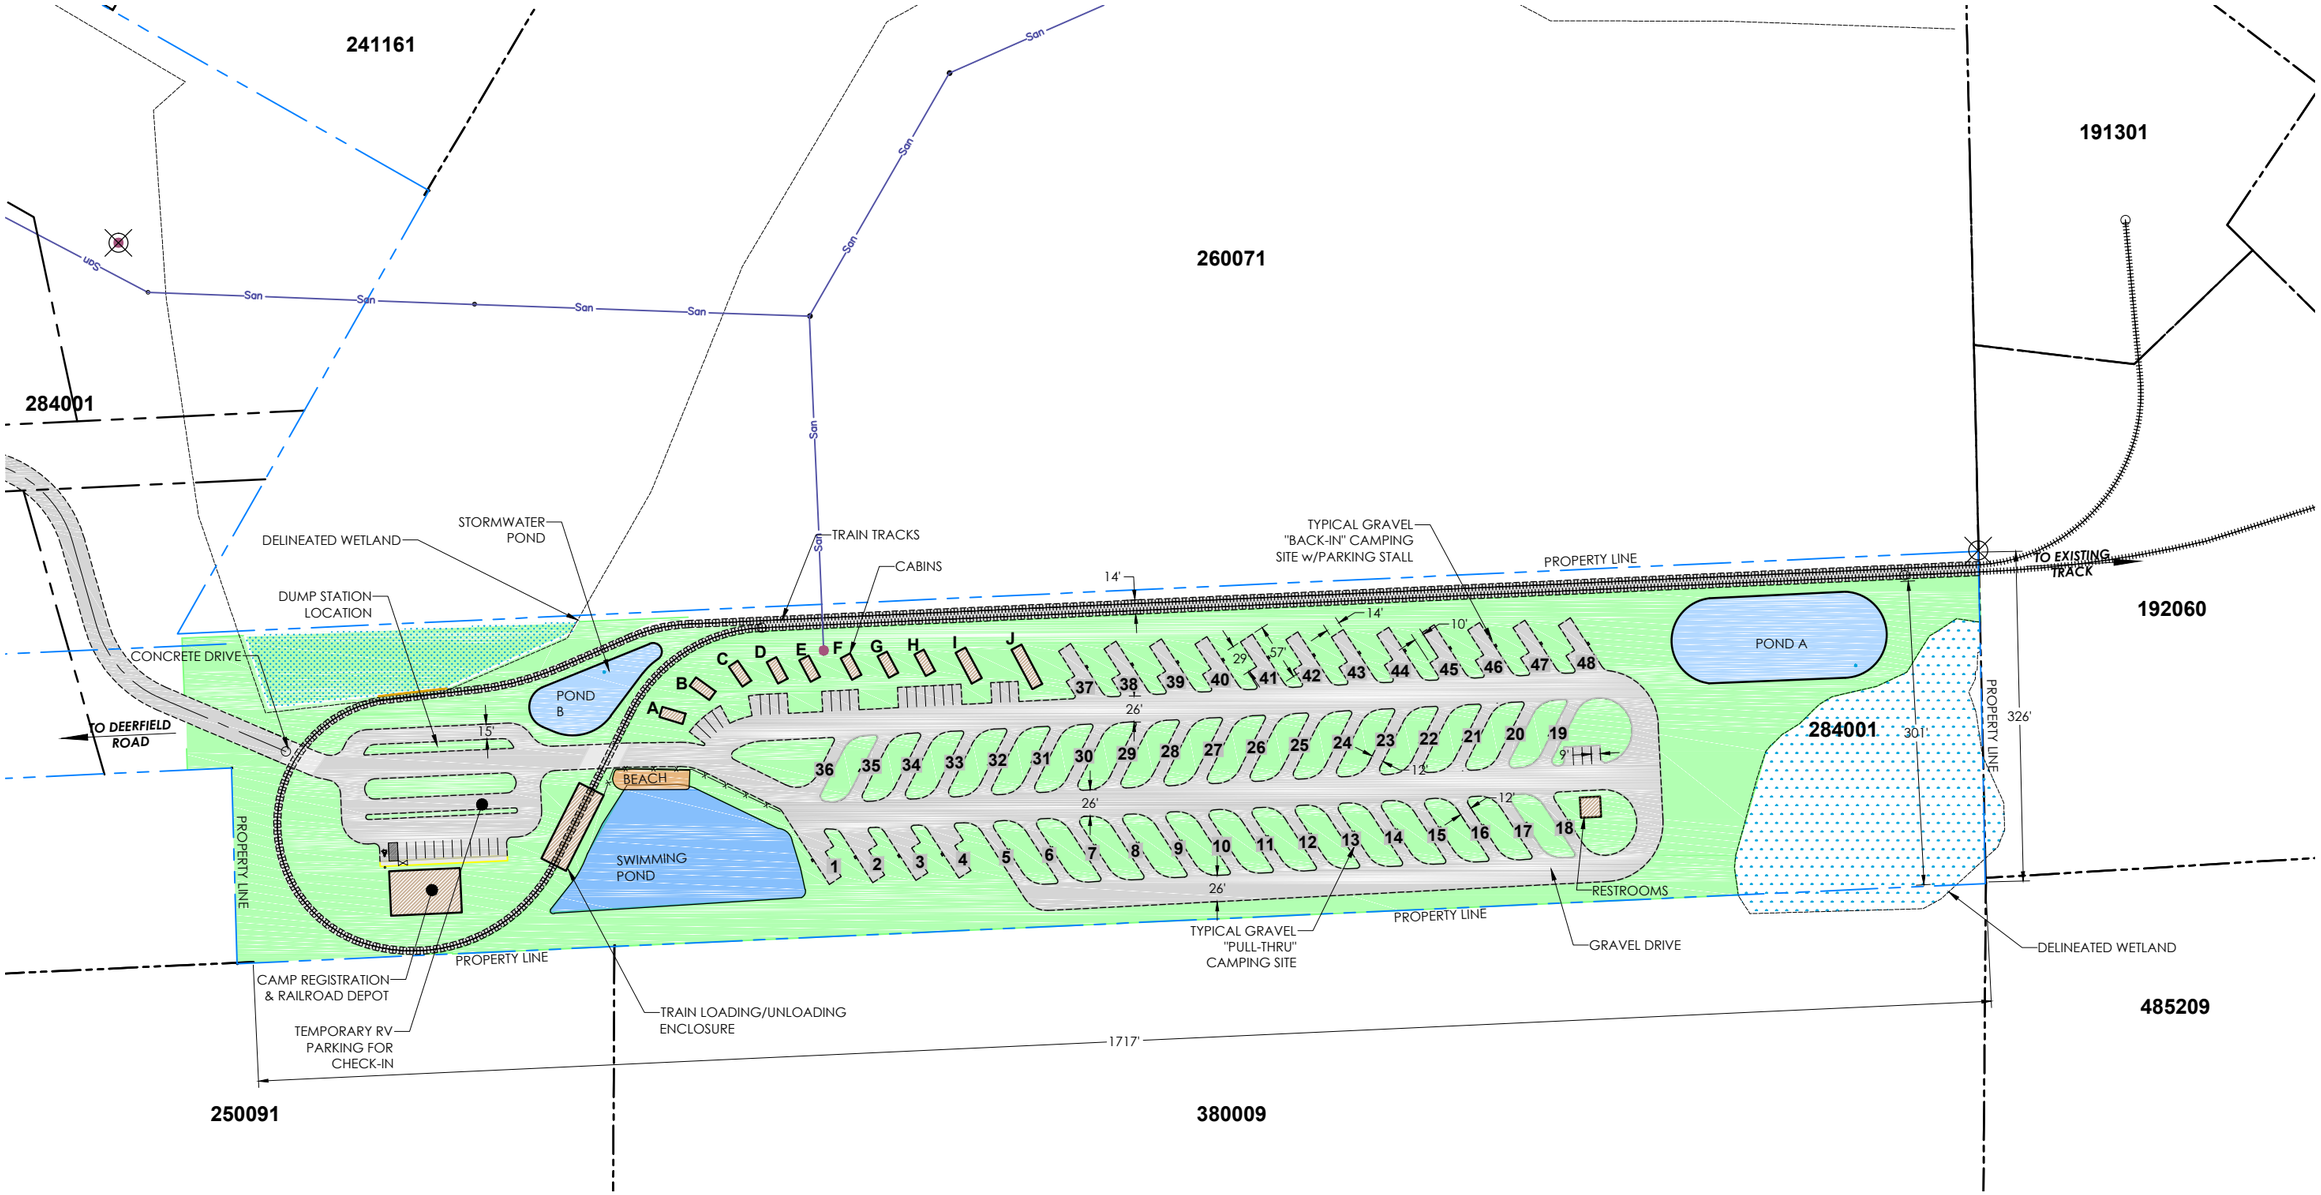

CABINS	= 10 UNITS
PULL-THRU RV SITES	= 32 SITES
BACK-IN RV SITES	= 16 SITES

N
W E
S

0 75 225
37.5 150 300

2-0915-328 BRB
G:\Current Files A-D\Community Pride Development 2-0915-328\CAD 2-0915-328\2_CIVIL\Base Current\Base 2-0915-328.dwg, 5/10/2016 2:06:37 PM, 1:1

GEC
608.742.2169 | 916 Silver Lake Dr. | Portage, WI 53901
www.generalengineering.net

Conceptual Site Plan - Marshall Campground
Community Pride Development
Marshall, WI
5/10/2016

C1.0